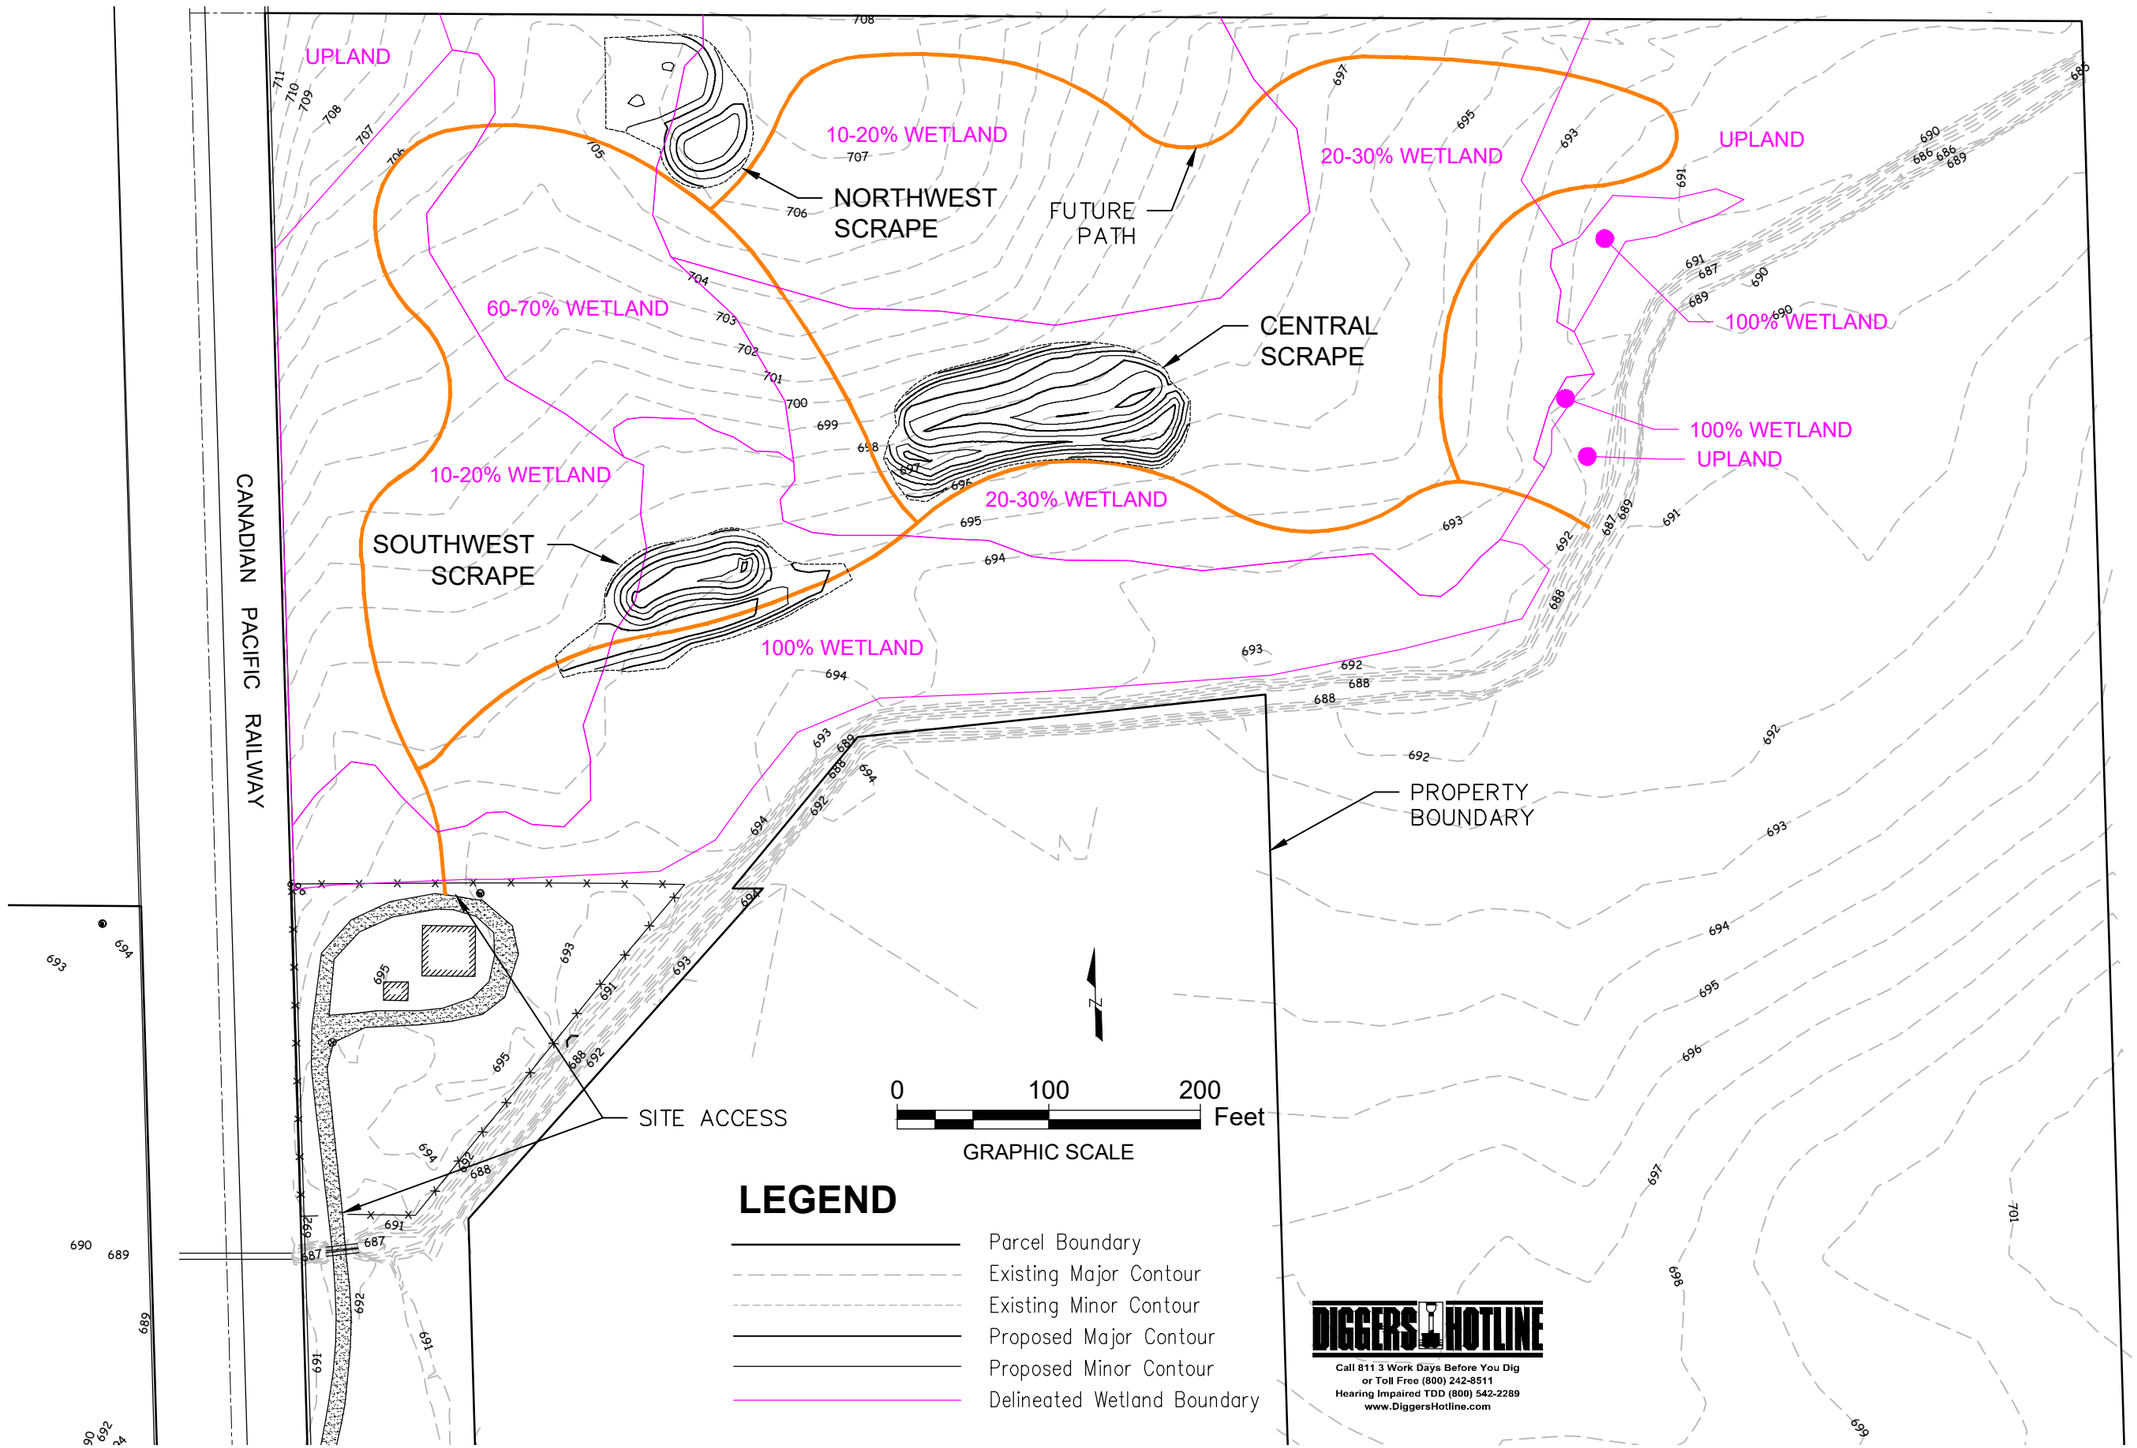


## LEGEND

- Parcel Boundary
- Existing Major Contour
- Existing Minor Contour
- Proposed Major Contour
- Proposed Minor Contour
- Delineated Wetland Boundary

DIGGERS HOTLINE
Call 811 3 Work Days Before You Dig
or Toll Free (800) 242-8511
Hearing Impaired TDD (800) 542-2289
www.DiggersHotline.com

| DATE | DESCRIPTION |
|---|---|
| | |

raSmith
CREATIVITY BEYOND ENGINEERING
16745 W. Bluemound Road
Brookfield, WI 53005-5938
(262) 781-1000
rasmith.com
Brookfield, WI | Milwaukee, WI | Appleton, WI | Madison, WI | Cedarburg, WI
Mount Pleasant, WI | Naperville, IL | Irvine, CA

**GITZLAFF WETLAND RESTORATION**
**VILLAGE OF SOMERS**

**OVERALL SITE PLAN**

PRELIMINARY

© COPYRIGHT 2020
R.A. Smith National, Inc.

DATE: 05/05/2020
SCALE: 1" = 100'
JOB NO. 1190823
PROJECT MANAGER: GARY E. RAASCH, P.E.
DESIGNED BY: GER
CHECKED BY: ----

**SHEET NUMBER**
2